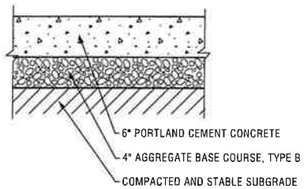

TYPICAL CONCRETE PAVEMENT SECTION

N.T.S.

SILT FENCE PLAN
SPACECO, INC. PRIMARY DETAIL

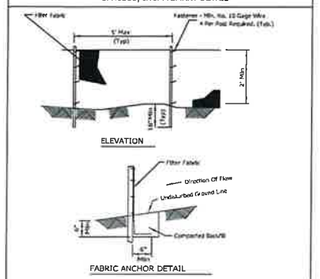

NOTES:
1. Temporary sediment fence shall be installed prior to any grading work in the area to be protected. They shall be maintained throughout the construction period and removed in conjunction with the final grading and site stabilization.
2. Filter fabric shall meet the requirements of material specification 592 Geotextile Table 1 or 2, Class with equivalent opening size of at least 30 for maintenance and 40 for repairs.
3. Fence posts shall be either standard steel post or wood post with a minimum cross-sectional area of 3.0 sq. in.

PLAN CODE: —xx—

Project		
Designed	Date	
Drawn	Date	
Approved	Date	

DUM-630A
SHEET 1 OF 1
DATE 3-94-02

NOTES:

1. CONTRACTOR TO VERIFY EXACT LOCATION AND DEPTH OF EXISTING WATERMAIN. A MINIMUM BURIAL DEPTH OF 5' SHALL BE MAINTAINED DURING CONSTRUCTION. THE ENGINEER SHALL BE NOTIFIED IF THE PROPOSED GRADING DOES NOT ALLOW THE REQUIRED MINIMUM COVER TO BE ACHIEVED.
2. ALL AREAS DISTURBED DURING CONSTRUCTION TO BE RE-STABILZED AND PERMANENT SEEDING INSTALLED.
3. CONTRACTOR TO ENSURE POSTIVE DRAINAGE THROUGHOUT THE CONSTRUCION PROCESS.
4. EXISTING CONDITIONS IN HALF TONE.

LEGEND

	ASPHALT PAVEMENT
	COMPACTED AGGREGATE
—600—	PROPOSED CONTOUR
x 654.16	FINSIH GRADE ELEVATION
652.42 M.E. x	MATCH EXISTING GRADE
—xx—	SILT FENCE (SEE DETAIL THIS SHEET)
	LOCAL DRAINAGE
F/F	FINSIH FLOOR ELEVATION

N

SCALE 1" = 10'
0 10 20

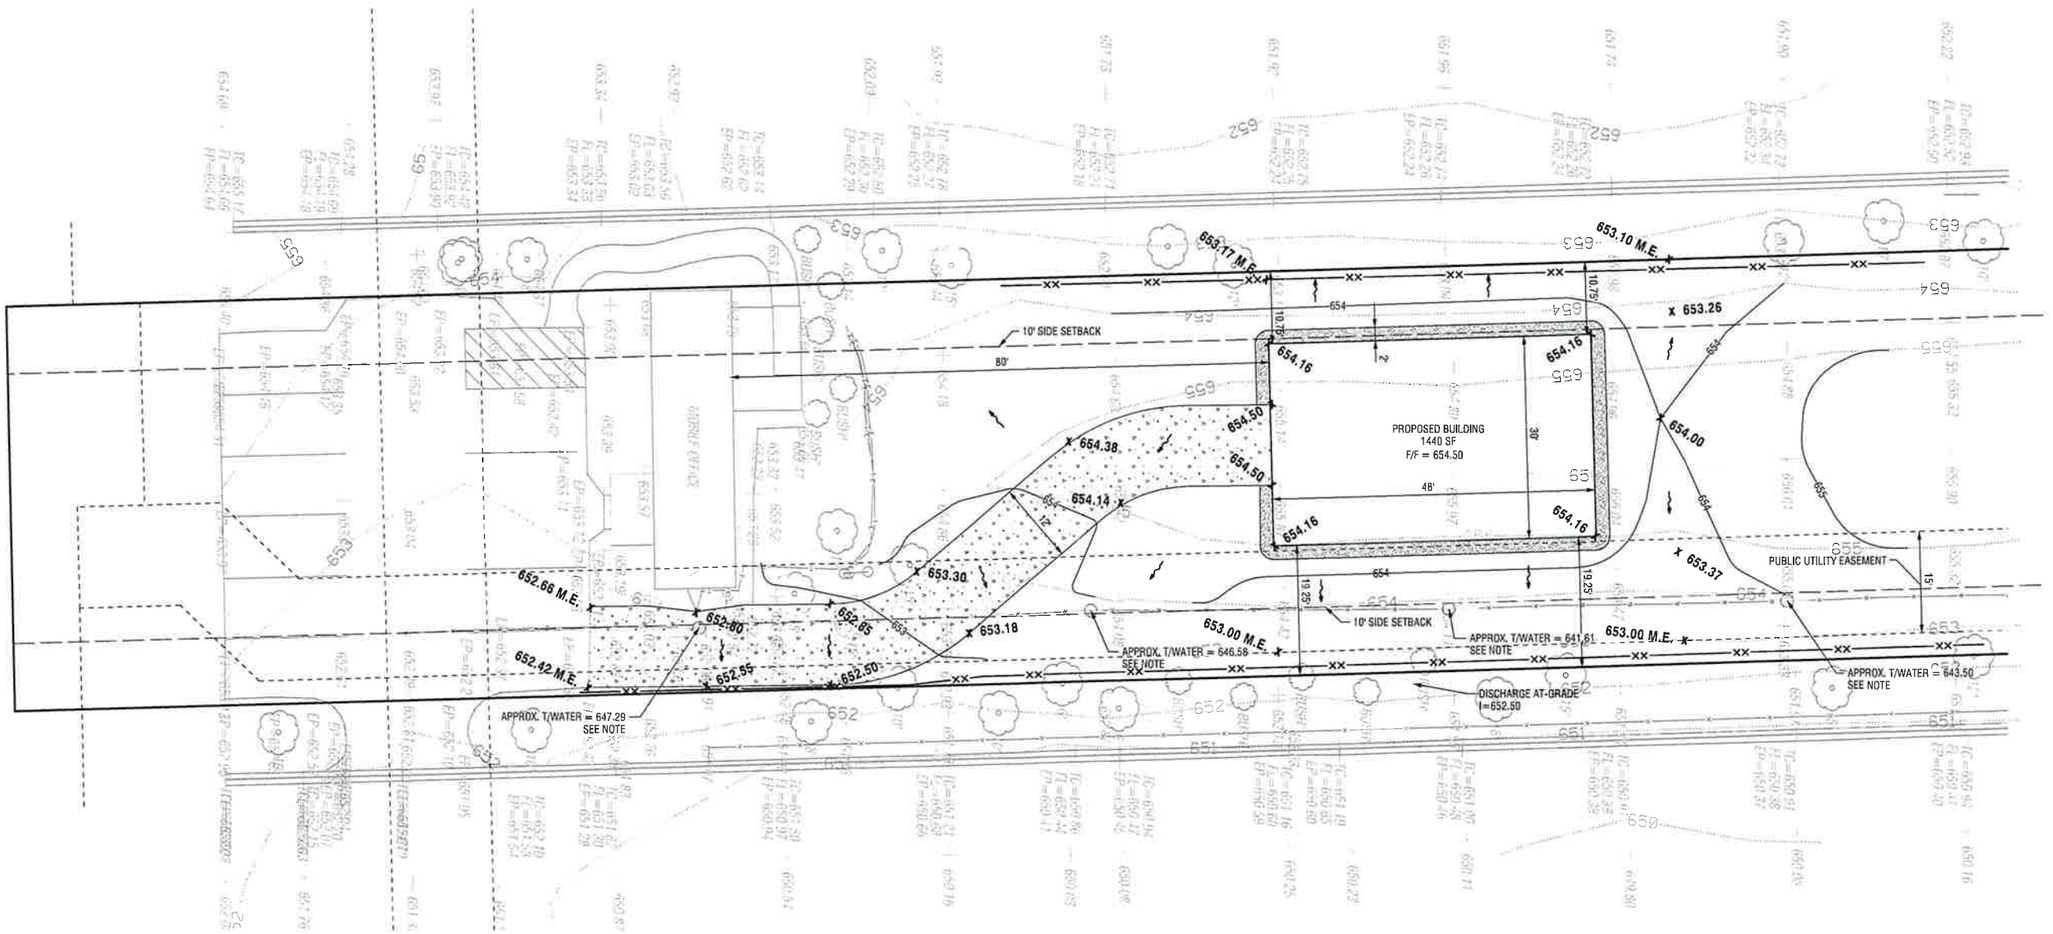

NO.	DATE	REMARKS

NO.	DATE	REMARKS

PROPOSED GRADING EXHIBIT

NORTHERN CONSTRUCTION SHED

NEW LENOX, IL

Spaceco
Civil Engineering & Surveying
Rosemont, IL - Harris, IL - Indianapolis, IN
spacecoinc.com

FILENAME: 3289_OVSP

DATE: 03/09/26

JOB NO. 3289

SHEET
PR EXH
1 OF 1

X:\DGN\3289\Global\SHED\3289_OVSP.dgn Default User:Mgr

CLEARY